REPLACEMENT SHEET

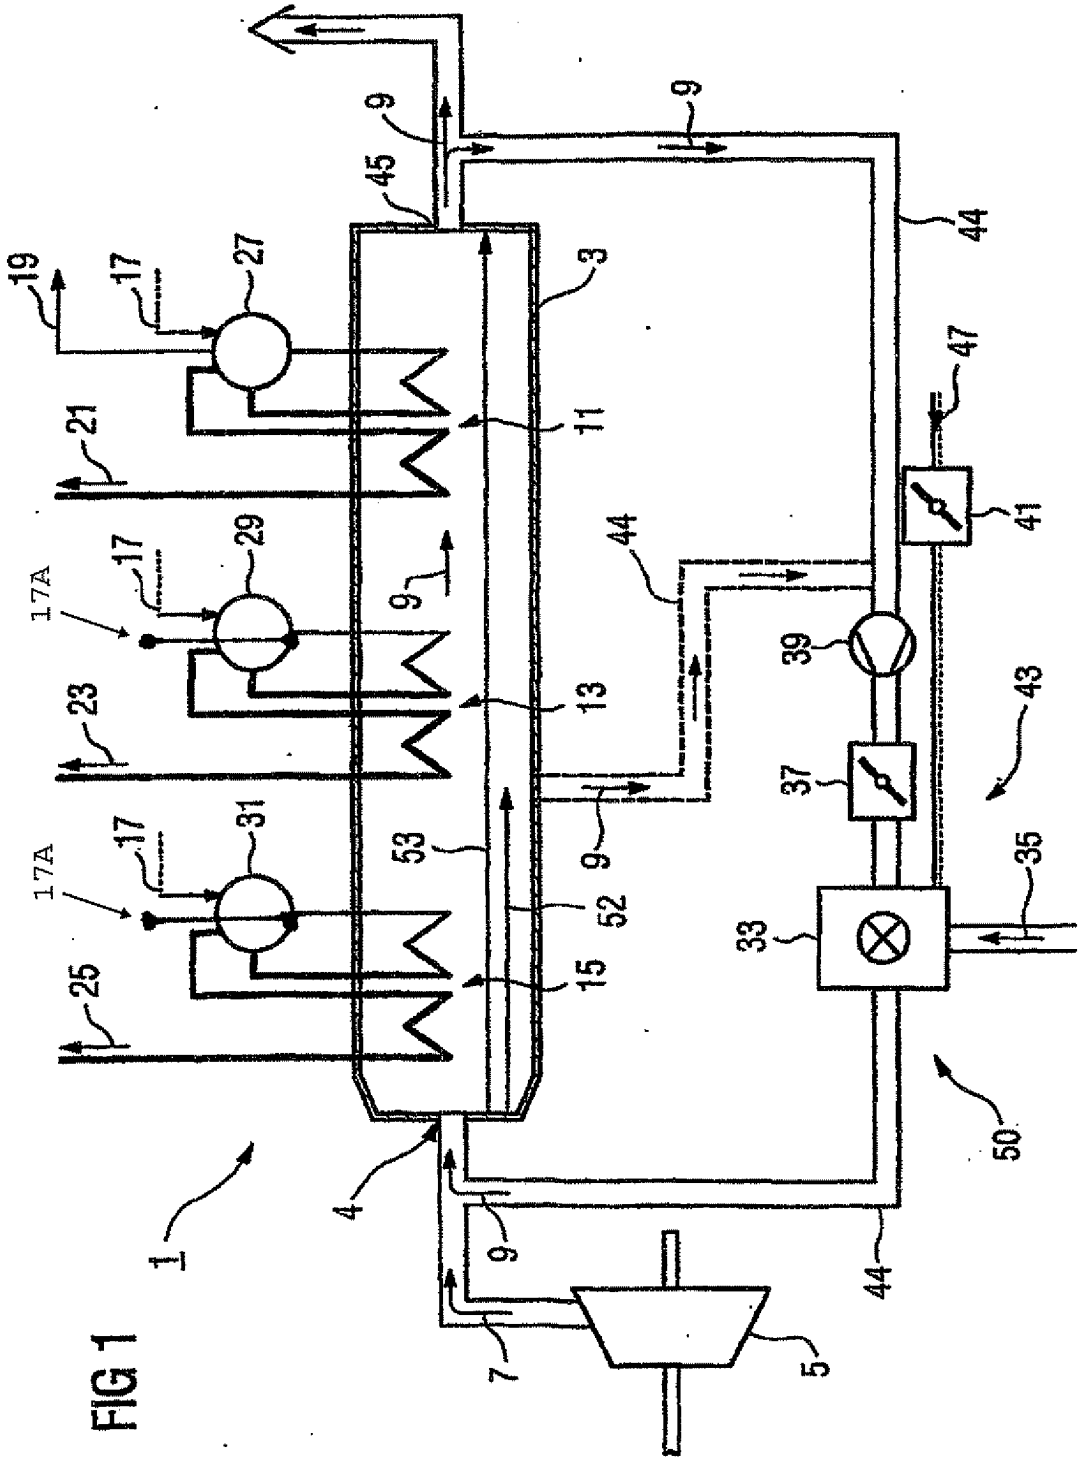

FIG 1